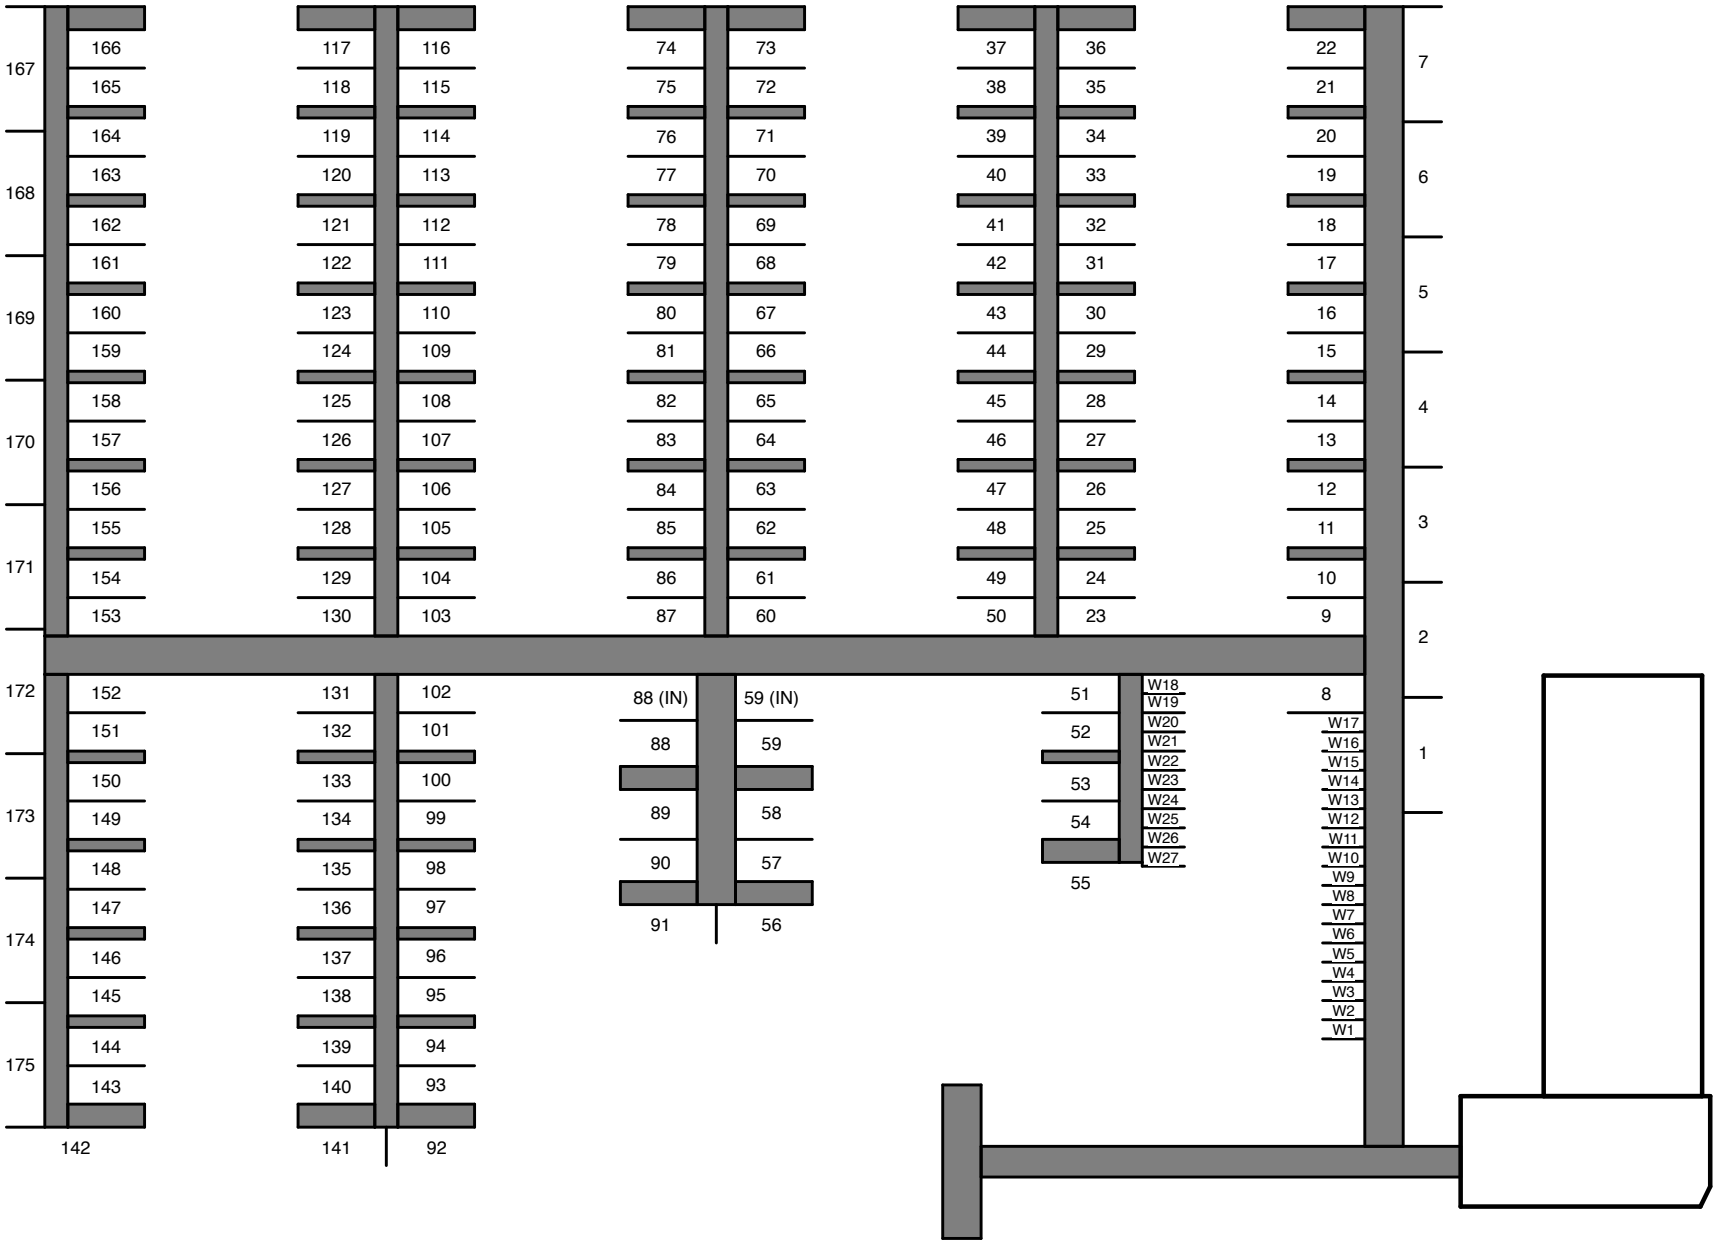

REMSBERG ARCHITECTURE, P.A.

Claire R. Remsberg, Architect
PO Box 2523 McCall, Idaho 208-634-4990
www.RemsbergArchitecture.com

4/26/13

©2013

Designed by: CRR
Drawn by: CRR

MILE HIGH MARINA, LLC

Floor Plan, 1300 E. Lake St., McCall, ID

MARINA DOCK

1" = 50'